



CIVIL SECTION CC'

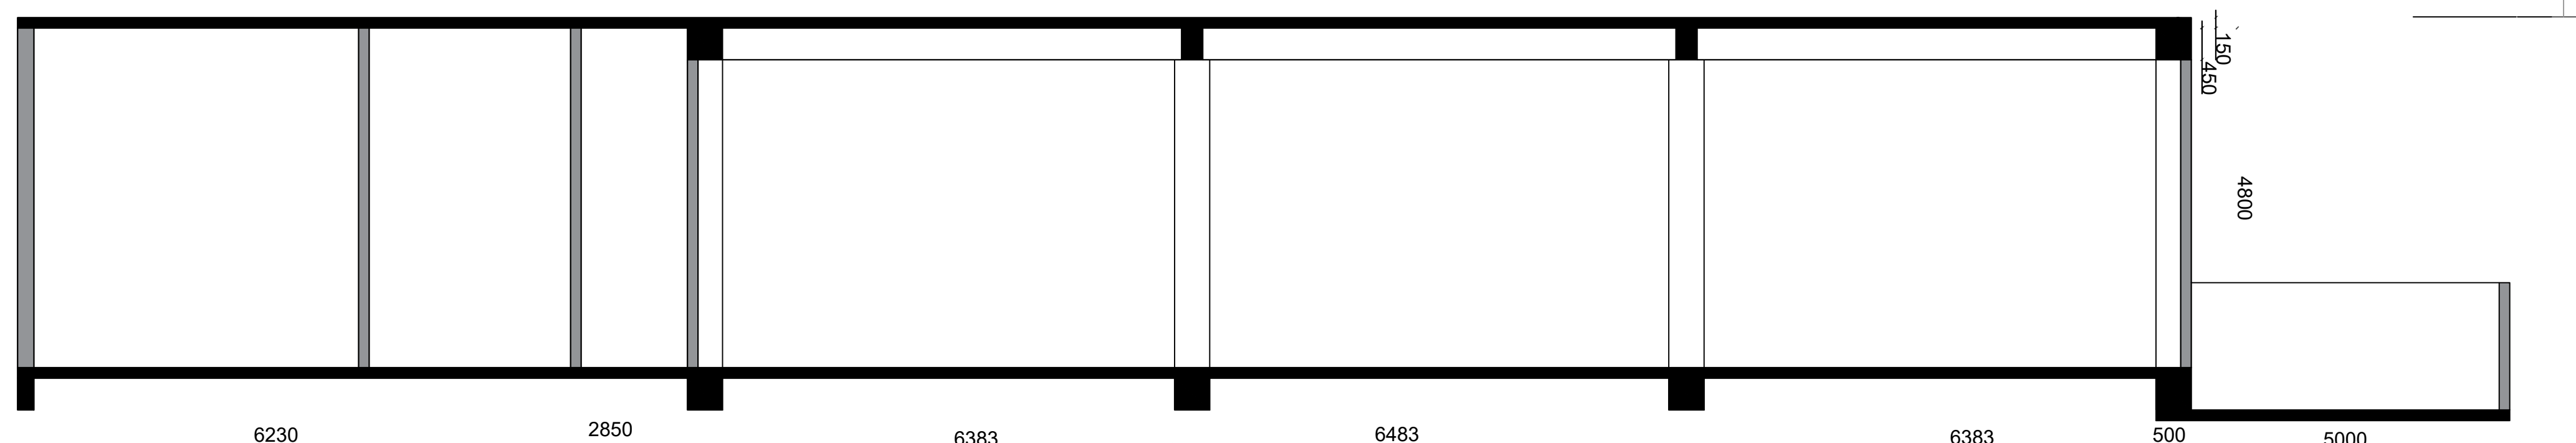

CIVIL SECTION DD'

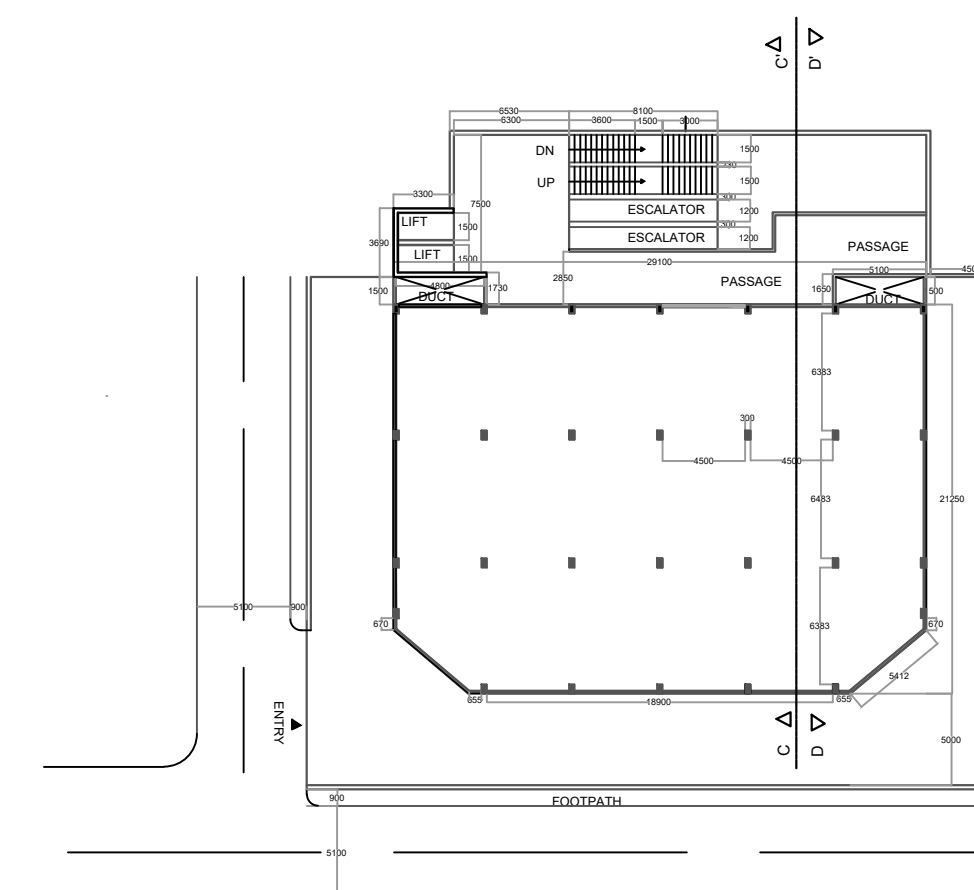

LEGEND
TOTAL HEIGHT:4800MM
BEAM DROP:450MM
COLUMN:300MM X 500MM
WALL THK:150MM
COMPOUND WALL THK:230MM
COMPOUND WALL HEIGHT:1800MM
COLUMN DISTANCE :C TO C
PLINTH LEVEL :600MM

CIVIL SECTION CC' AND DD'

ALL DIMENSIONS ARE IN MM

SURYADATTA EDUCATION FOUNDATION'S
PUNE INSTITUTE OF APPLIED TECHNOLOGY (PIAT)

DIPLOMA IN INTERIOR DESIGN & DECORATIONS

NAME- SNEHA BHAGWAT BAGADE .

YEAR: SYID ROLL NO:68 SUB: SID

DATE	SCALE	CHECK 1	CHECK 2	CHECK 3
------	-------	---------	---------	---------

--	--	--	--	--